



EVOLVE QUOTE ONLY

Distributor: FRY SPECIALTY INC

Job Name: USC Baseball Complex REPL2

Number of Stalls: 0

Material:

Hardware: Aluminum Hardware

Comp./Ped. Height: 72in Component / 9in Pedestals

Room Name	Description (Width x Depth)	Stalls	Thus
N/A	EvolveStd	1	1

(4) 2000109 - Door Kit, LH OS/ RH IS, Aluminum 9" FC

(1) 2000114 - Joint H Channel

(4) 2000220 - End Cap, Headrail

(2) 2000147 - Fascia Hinge Inswing

(1) 2000149 - Center Inswing

(1) 2000178 - Center Fascia Close O/S

Grand Total: \$5,017.61

9/25 Final quote from Bobrick.
Estimated lead time 7-8 weeks.

Red mark ups on drawings indicate items included in quote.


***** IF FURTHER CHANGES ARE REQUIRED, PLEASE MARK CHANGES DIRECTLY ON THE ATTACHED PAGES AND EMAIL DIRECTLY TO CHRISTINA@TOILETPARTITIONS.COM. MARK UPS SHOULD BE CLEAR NOTES TO EITHER ADD OR REMOVE SPECIFIC ITEM NUMBERS/QUANTITIES.**

QTY.	PART #	DESCRIPTION
1	1002495	TORX SCREW-#12 X 2 SHT MTL (Pack of 25)
1	1002499	TORX SCREW-#12 X 7/16 SHT MTL (Pack of 25)
2	1002500	#12 x 3/4" Pin-in-Head Torx Screw (Pack of 25)
4	2000048	Door Lock with Indicator
4	2000201	Coat Hook Partition Fix
3	2000083	Door Buffer Inswing
3	2000084	Door Buffer Outswing
2	2000102	Door Drilling Label, Inswing
2	2000103	Door Drilling Label, Outswing
3	2000108	Divider Kit, Aluminum, 9" FC
2	2000109	Door Kit, LH OS/ RH IS, Aluminum 9" FC
2	2000110	Door Kit, RH OS / LH IS, Aluminum 9" FC
1	2000114	Joint H Channel
1	2000128	Fascia Through-Bolt Screw Packet (Pack of 10)
1	2000132	U-Channel with Holes - Urinal Screens
2	2000147	Fascia Hinge Inswing with Holes 72"
1	2000149	Center Inswing with Holes 72"
2	2000151	Wall Channel Bracket with Holes 72"
1	2000178	Center Fascia Close O/S
2	2000187	Screw, Concrete, 3/16x2-1/4" (Pack of 25)
4	2000198	Plastic Gasket 2in
3	2000199	Plastic Gasket 1in
4	2000220	End Cap, Headrail
2	2000323	Door Stop with Bumper, Outswing
1	2000000-69	Evolve Installtion Instructions CGL
54		

Typical Elevation




BUILDING VALUE SINCE 1966
EVOLVE CUBICLES

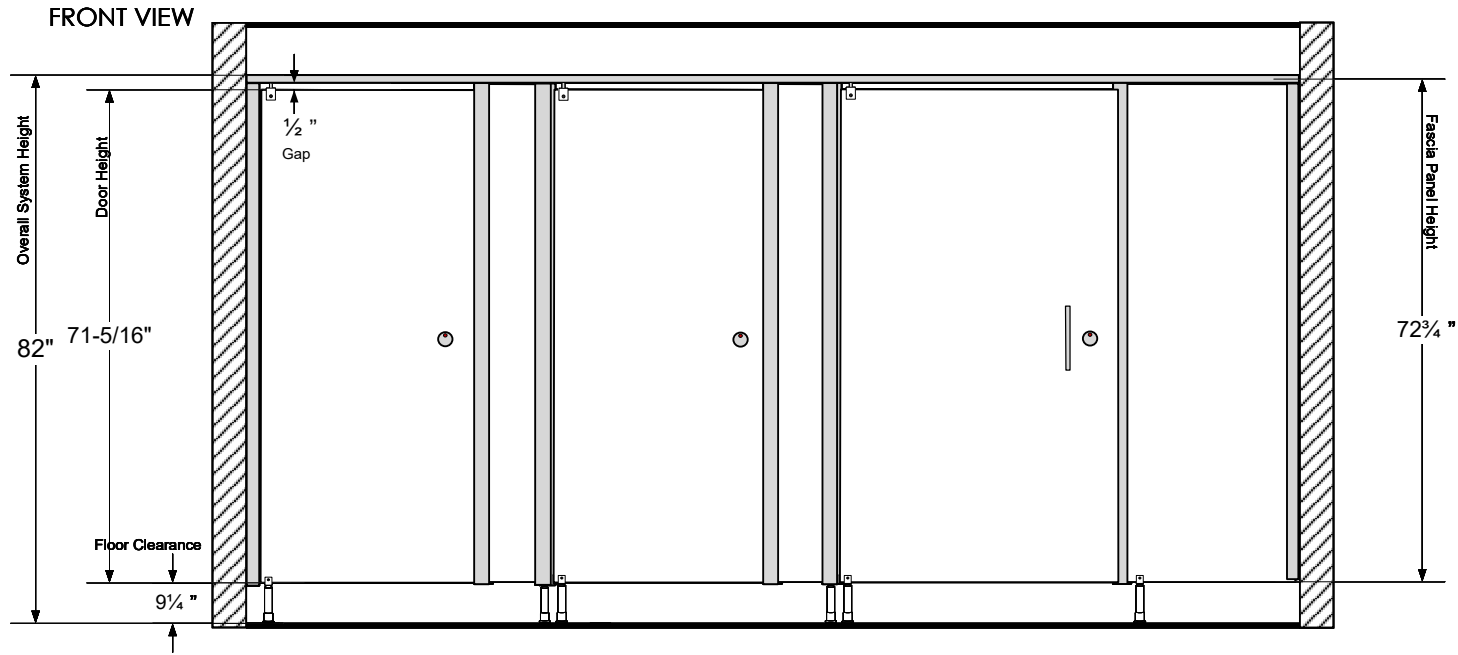


SIDE VIEW


Stall Depth Under 72"

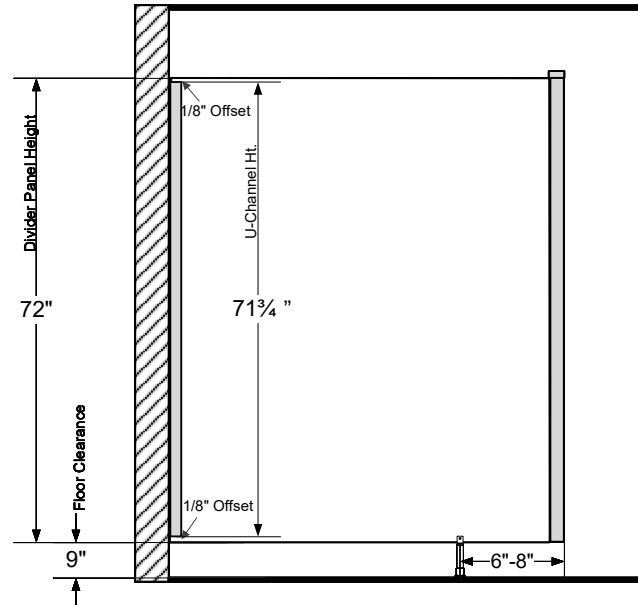

SIDE VIEW

Stall Depth Over 72"

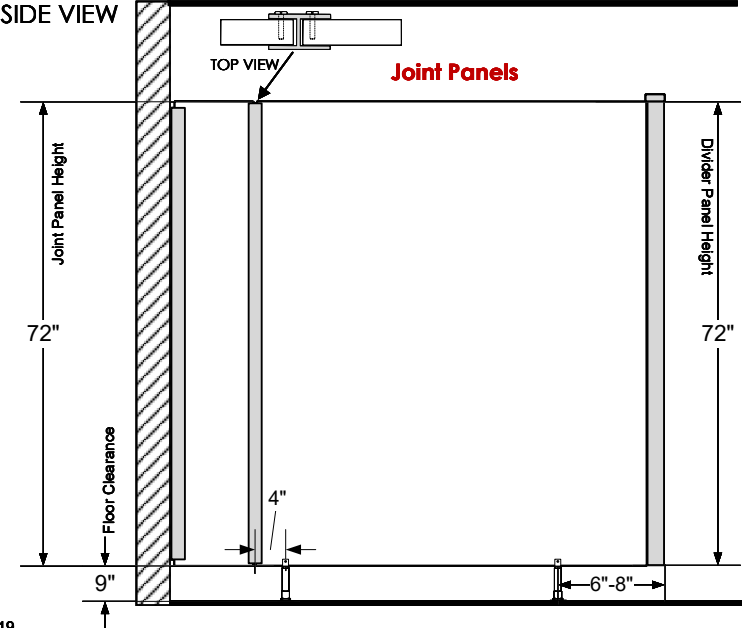

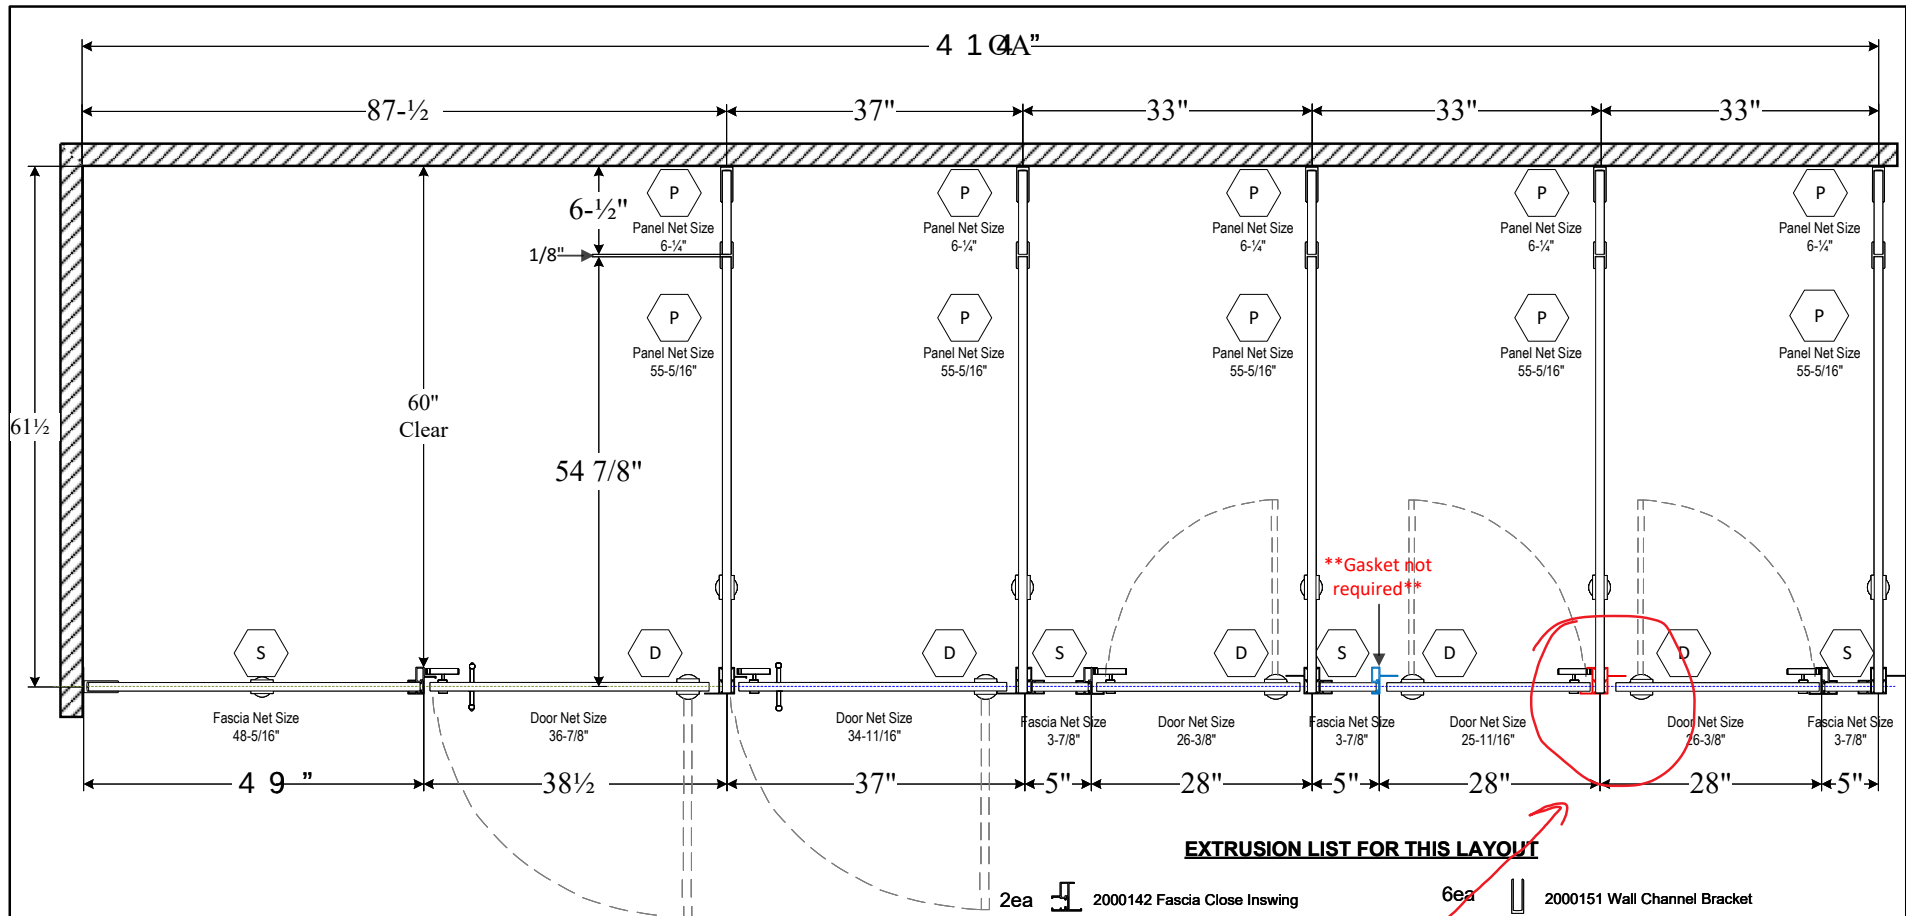

Evolve Cubicle System

Overall Height: 82"

Door Floor Clearance: 9 1/4" Divider Panel Floor Clearance: 9"

Component: Height: Color:

Fascias	72 3/4"	Wilsonart Satin Stainless 4830-60
Doors	71-5/16"	Wilsonart Satin Stainless 4830-60
Panels	72"	Wilsonart Satin Stainless 4830-60

EXTRUSION LIST FOR THIS LAYOUT

2ea		2000142 Fascia Close Inswing	6ea		2000151 Wall Channel Bracket
1ea		2000144 Wall Hinge Inswing	1ea		2000152 Center Outswing
2ea		2000147 Fascia Hinge Inswing	5ea		2000114 Joint H Channel
1ea		2000148 Fascia Close Outswing	1ea		2000153 Center Fascia Hinge Outswing
1ea		2000149 Center Inswing			

Continued on next page →



BUILDING VALUE SINCE 1906
6901 Tujunga Avenue, North Hollywood, CA 91605
Customer Service: (818) 982-9600

IMPORTANT NOTES:

- Equipment to be supplied will conform to the dimensions shown in this drawing.
- Drawings are NOT to scale.
- Bobrick instructions used with these layouts.
- It is your responsibility to verify you that you are in compliance with Local and Federal A.D.A Guidelines.
- Each drawing must be signed approved before fabrication can begin. Fabrication will be from final approved drawings only. Please review carefully before signing approved.

PO#

904870

Distributor Name:

Fry Specialties

DATE:

9/16/2026

REVISED:

9/16/2026

PAGE:

2 of 6

Approval Signature:

X


SO#

Job Name:

USC Baseball Complex

Room Name:

Women 188

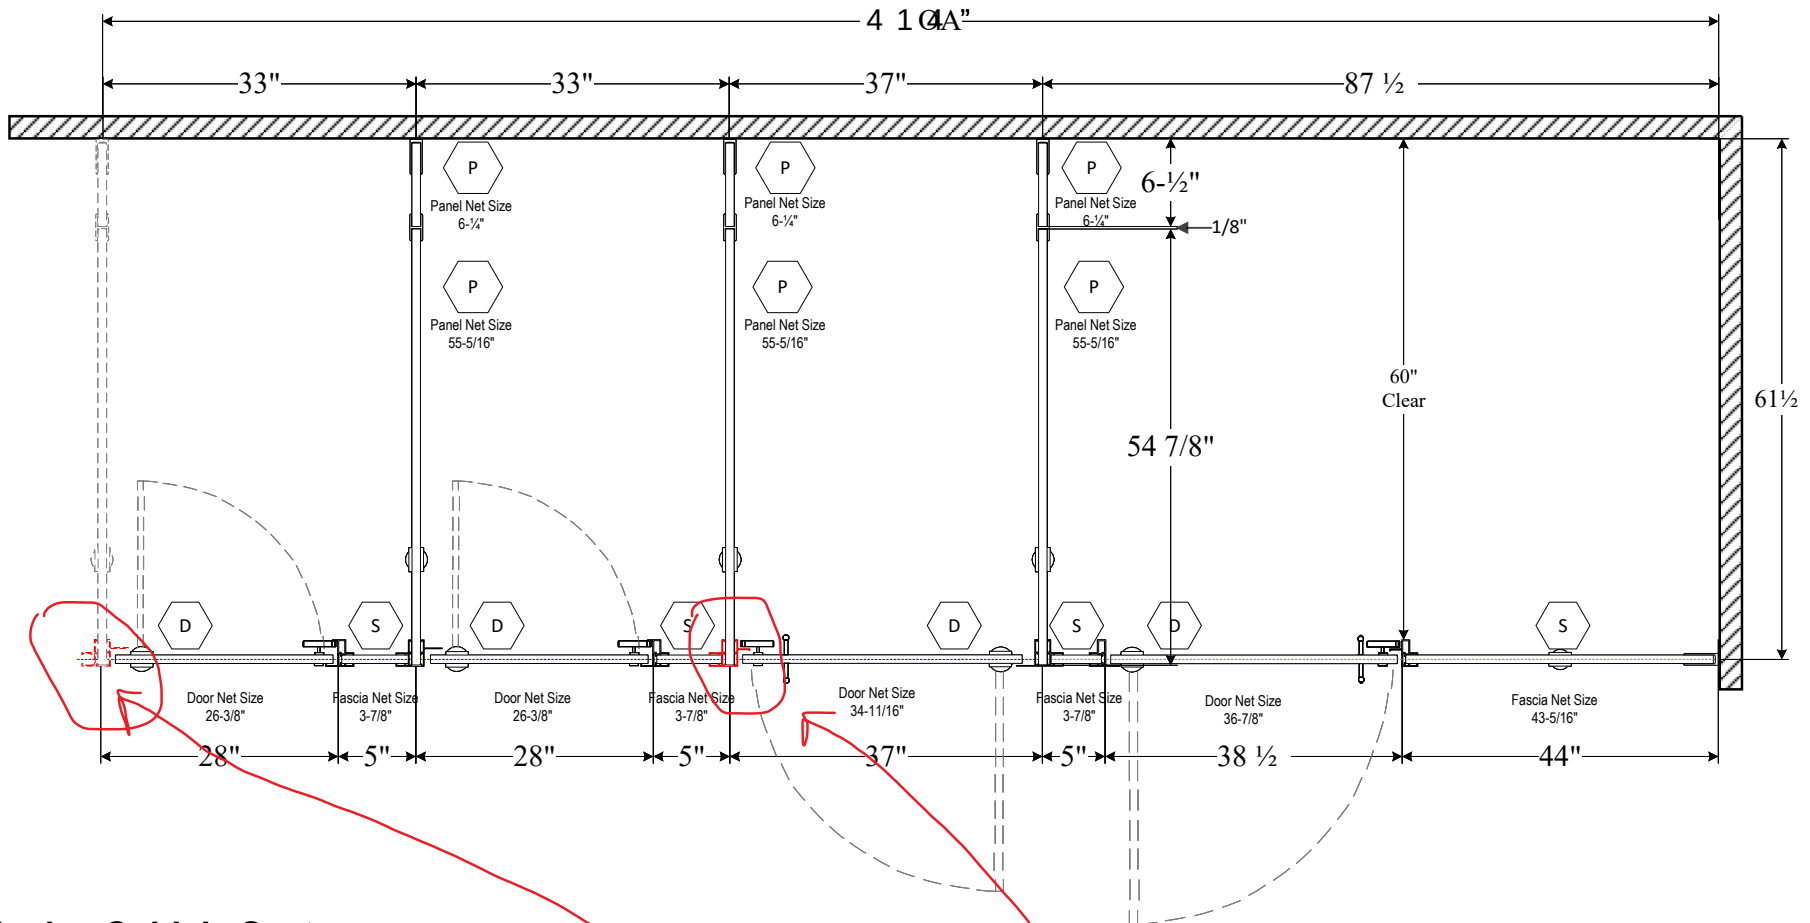

Evolve Cubicle System

Overall Height: 82"

Door Floor Clearance: 9 1/4" Divider Panel Floor Clearance: 9"

Component: Height: Color:

Fascias	72 3/4"	Wilsonart Satin Stainless 4830-60
Doors	71-5/16"	Wilsonart Satin Stainless 4830-60
Panels	72"	Wilsonart Satin Stainless 4830-60

EXTRUSION LIST FOR THIS LAYOUT

2ea		2000142 Fascia Close Inswing	1ea		2000176 Fascia Hinge Outswing with Holes
1ea		2000147 Fascia Hinge Inswing	1ea		2000153 Center Fascia Hinge Outswing
1ea		2000148 Fascia Close Outswing	3ea		2000114 Joint H Channel
4ea		2000151 Wall Channel Bracket	1ea		2000178 Center Fascia Close O/S

Continued on previous page



BUILDING VALUE SINCE 1906
6901 Tujunga Avenue, North Hollywood, CA
91605
Customer Service: (818) 982-9600

IMPORTANT NOTES:

- Equipment to be supplied will conform to the dimensions shown in this drawing.
- Drawings are NOT to scale.
- Bobrick instructions used with these layouts.
- It is your responsibility to verify you that you are in compliance with Local and Federal A.D.A Guidelines.
- Each drawing must be signed approved before fabrication can begin. Fabrication will be from final approved drawings only. Please review carefully before signing approved.

PO#

904870

Distributor Name:

Fry Specialties

DATE:

9/16/2026

REVISED:

9/16/2026

PAGE:

3 of 6

Approval Signature:

X


SO#

Job Name:

USC Baseball Complex

Room Name:

Women 188

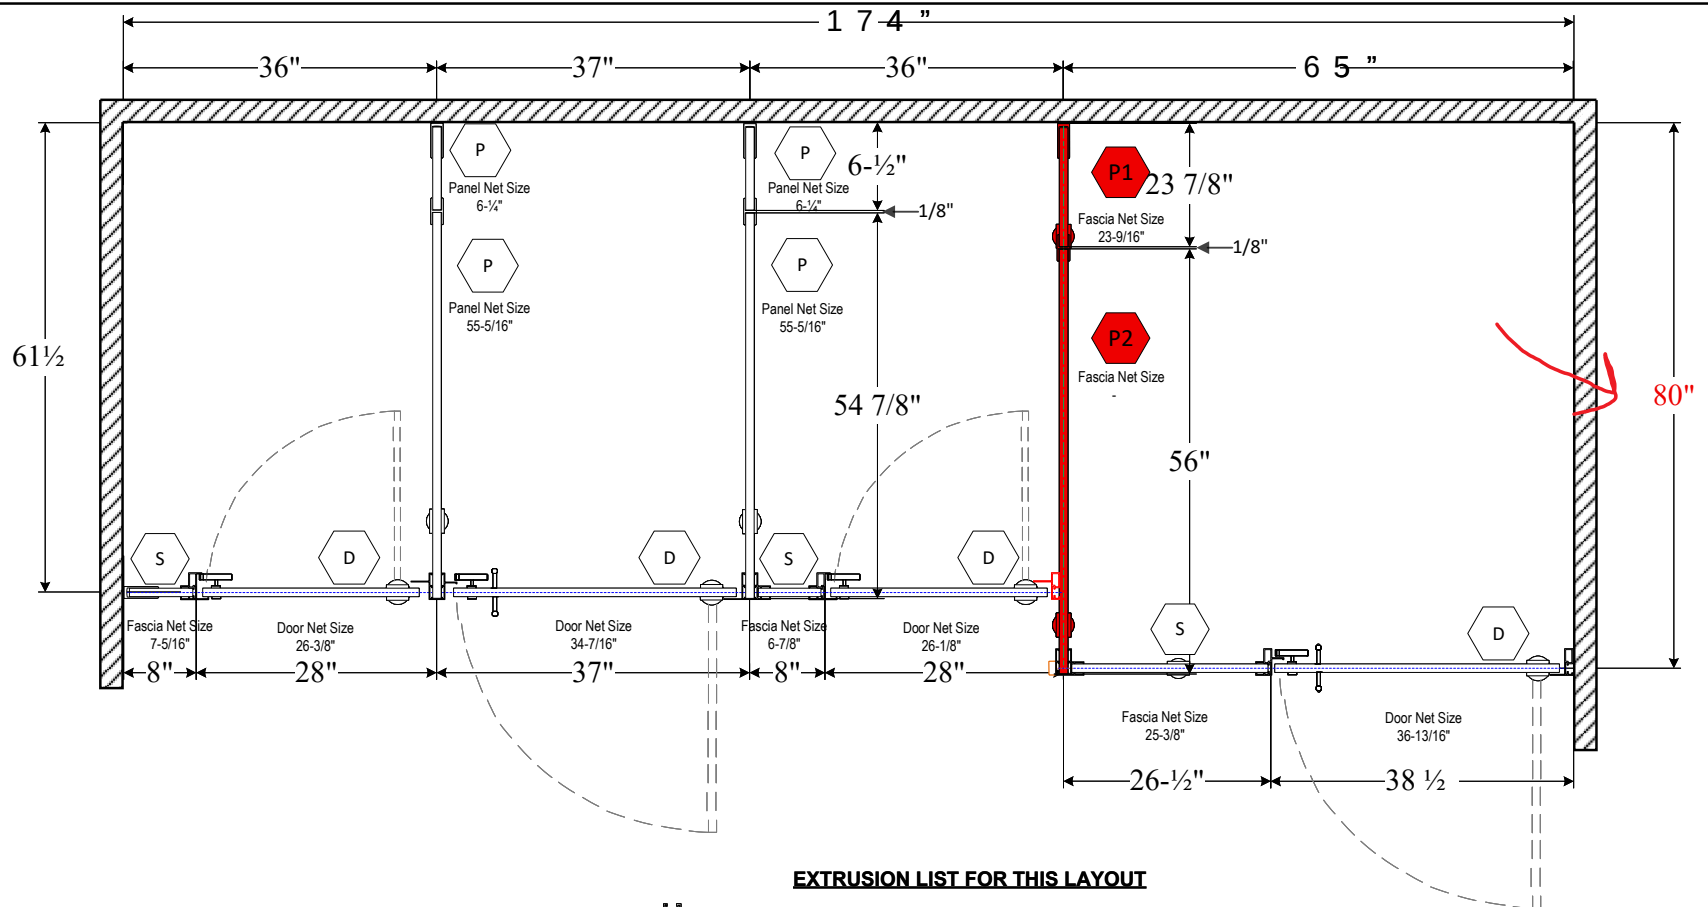

EXTRUSION LIST FOR THIS LAYOUT

1ea		2000140 Center Hinge Inswing Close Outswing	1ea		2000148 Fascia Close Outswing
1ea		2000141 Wall Hinge Outswing	4ea		2000151 Wall Channel Bracket
2ea		2000142 Fascia Close Inswing	3ea		2000114 Joint H Channel
1ea		2000144 Wall Hinge Inswing	1ea		2000170 Fascia Corner with Holes
			1ea		2000153 Center Fascia Hinge Outswing


Evolve Cubicle System

Overall Height: 82"

Door Floor Clearance: 9 1/4" Divider Panel Floor Clearance: 9"

Component:	Height:	Color:
Fascias	72 3/4"	Wilsonart Satin Stainless 4830-60
Doors	71-5/16"	Wilsonart Satin Stainless 4830-60
Panels	72"	Wilsonart Satin Stainless 4830-60

BUILDING VALUE SINCE 1906 6901 Tujunga Avenue, North Hollywood, CA 91605 Customer Service: (818) 982-9600	IMPORTANT NOTES: 1. Equipment to be supplied will conform to the dimensions shown in this drawing. 2. Drawings are NOT to scale. 3. Bobrick instructions used with these layouts. 4. It is your responsibility to verify you that you are in compliance with Local and Federal A.D.A Guidelines. 5. Each drawing must be signed approved before fabrication can begin. Fabrication will be from final approved drawings only. Please review carefully before signing approved.	PO#	904870	Distributor Name:	Fry Specialties	DATE:	9/16/2026	REVISED:	9/16/2026	PAGE:	4 of 6
		SO#		Job Name:	USC Baseball Complex	Room Name:	Men 108B	Approval Signature:			X

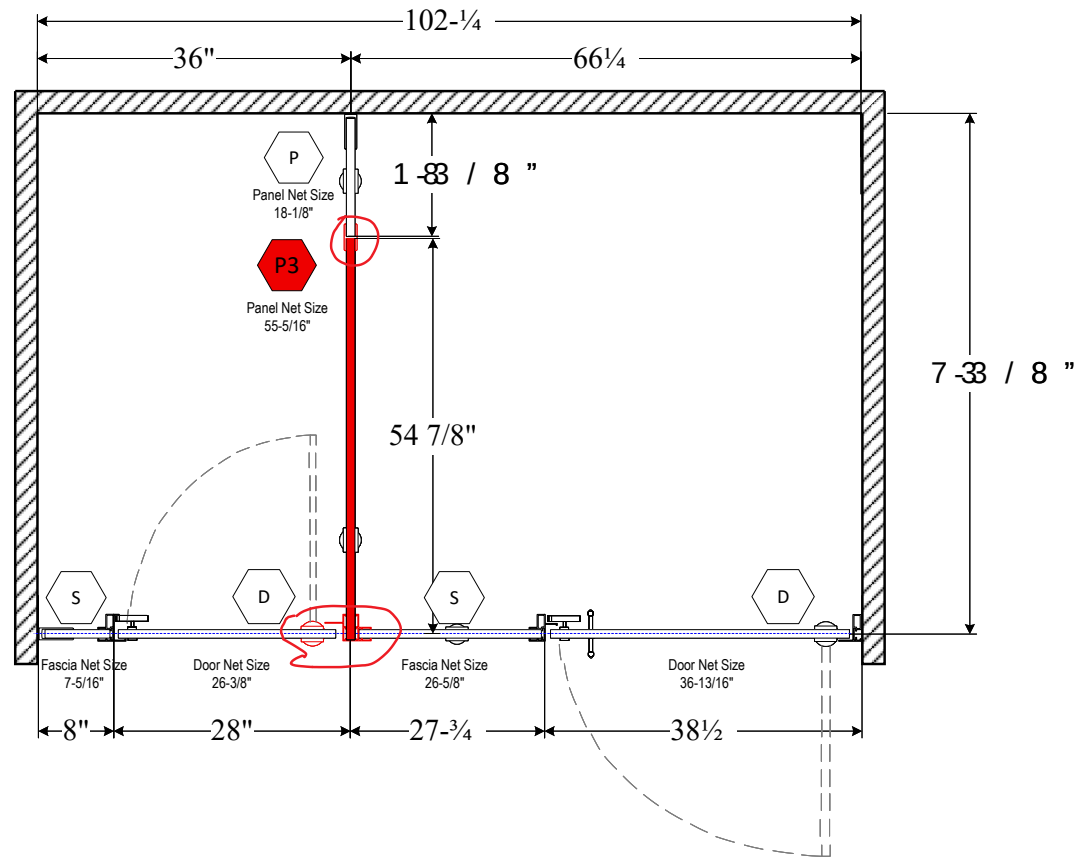

Evolve Cubicle System

Overall Height: 82"

Door Floor Clearance: 9 1/4" Divider Panel Floor Clearance: 9"

Component:	Height:	Color:
Fascias	72 3/4"	Wilsonart Satin Stainless 4830-60
Doors	71-5/16"	Wilsonart Satin Stainless 4830-60
Panels	72"	Wilsonart Satin Stainless 4830-60

EXTRUSION LIST FOR THIS LAYOUT

- | | | |
|-----|--|-------------------------------|
| 1ea | | 2000141 Wall Hinge Outswing |
| 1ea | | 2000142 Fascia Close Inswing |
| 1ea | | 2000147 Fascia Hinge Inswing |
| 1ea | | 2000148 Fascia Close Outswing |
| 2ea | | 2000151 Wall Channel Bracket |
| 1ea | | 2000114 Joint H Channel |



BUILDING VALUE SINCE 1906
 6901 Tujunga Avenue, North Hollywood, CA
 91605
 Customer Service: (818) 982-9600

IMPORTANT NOTES:

1. Equipment to be supplied will conform to the dimensions shown in this drawing.
2. Drawings are NOT to scale.
3. Bobrick instructions used with these layouts.
4. It is your responsibility to verify you that you are in compliance with Local and Federal A.D.A Guidelines.
5. Each drawing must be signed approved before fabrication can begin. Fabrication will be from final approved drawings only. **Please review carefully before signing approved.**

PO#

904870

Distributor Name:

Fry Specialties

DATE:

9/16/2026

REVISED:

9/16/2026

PAGE:

5 of 6

Approval Signature:

X



SO#

Job Name:

USC Baseball Complex

Room Name:

Visitor Bathroom 125B

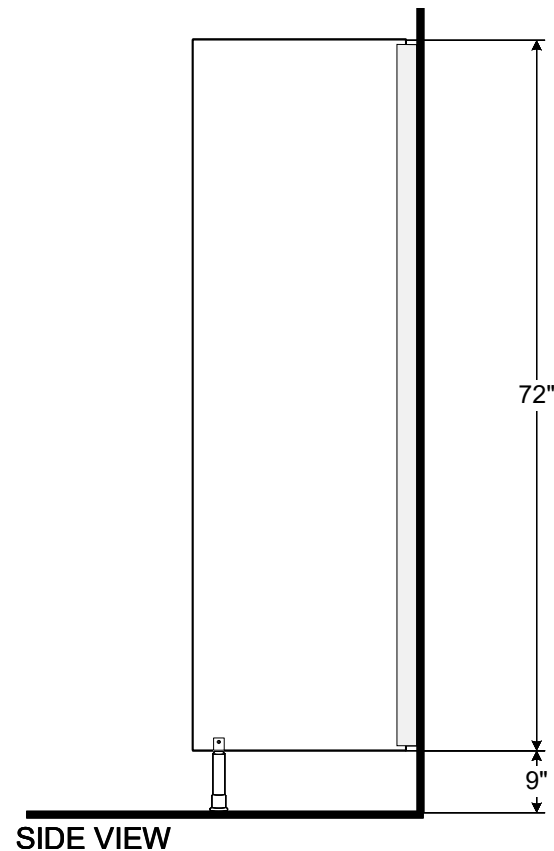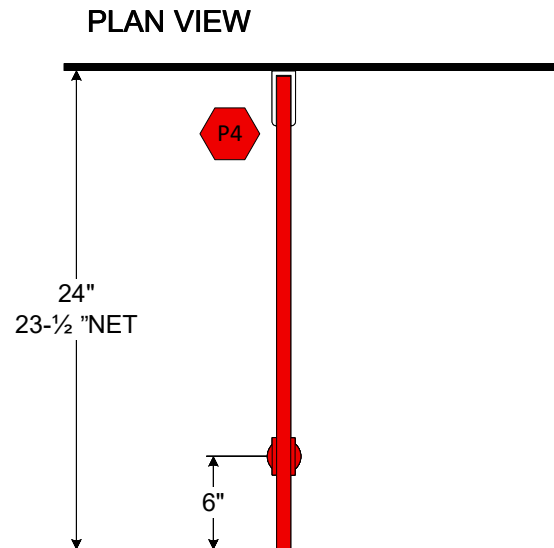

Replace 1 Unit Thus

Evolve Cubicle System

Overall Height: 82"

Door Floor Clearance: 9¼" **Divider Panel Floor Clearance:** 9"

Component:	Height:	Color:
Fascias	72¾"	Wilsonart Satin Stainless 4830-60
Doors	71-5/16"	
Panels	72"	

PAGE: 6 of 6	
DATE: 3-4-2026	REVISED:
IMPORTANT NOTES: 1. Equipment to be supplied will conform to the dimensions shown in this drawing. 2. Drawings are NOT to scale. 3. Bobrick instructions used with these layouts. 4. It is your responsibility to verify you that you are in compliance with Local and Federal A.D.A Guidelines. 5. Each drawing must be signed approved before fabrication can begin. Fabrication will be from final approved drawings only. Please review carefully before signing approved.	
 Evolve Cubicles 6901 Tujunga Avenue, North Hollywood, CA 91605 Customer Service: (818) 982-9600, Fax: (818) 503-9287	
SO#	
PO# 904870	
Distributor Name: Fry Specialties	
Job Name: USC Baseball Complex	
Room Name: U/S	
Approval Signature: X	